Example of the many jack locations required on just one floor!

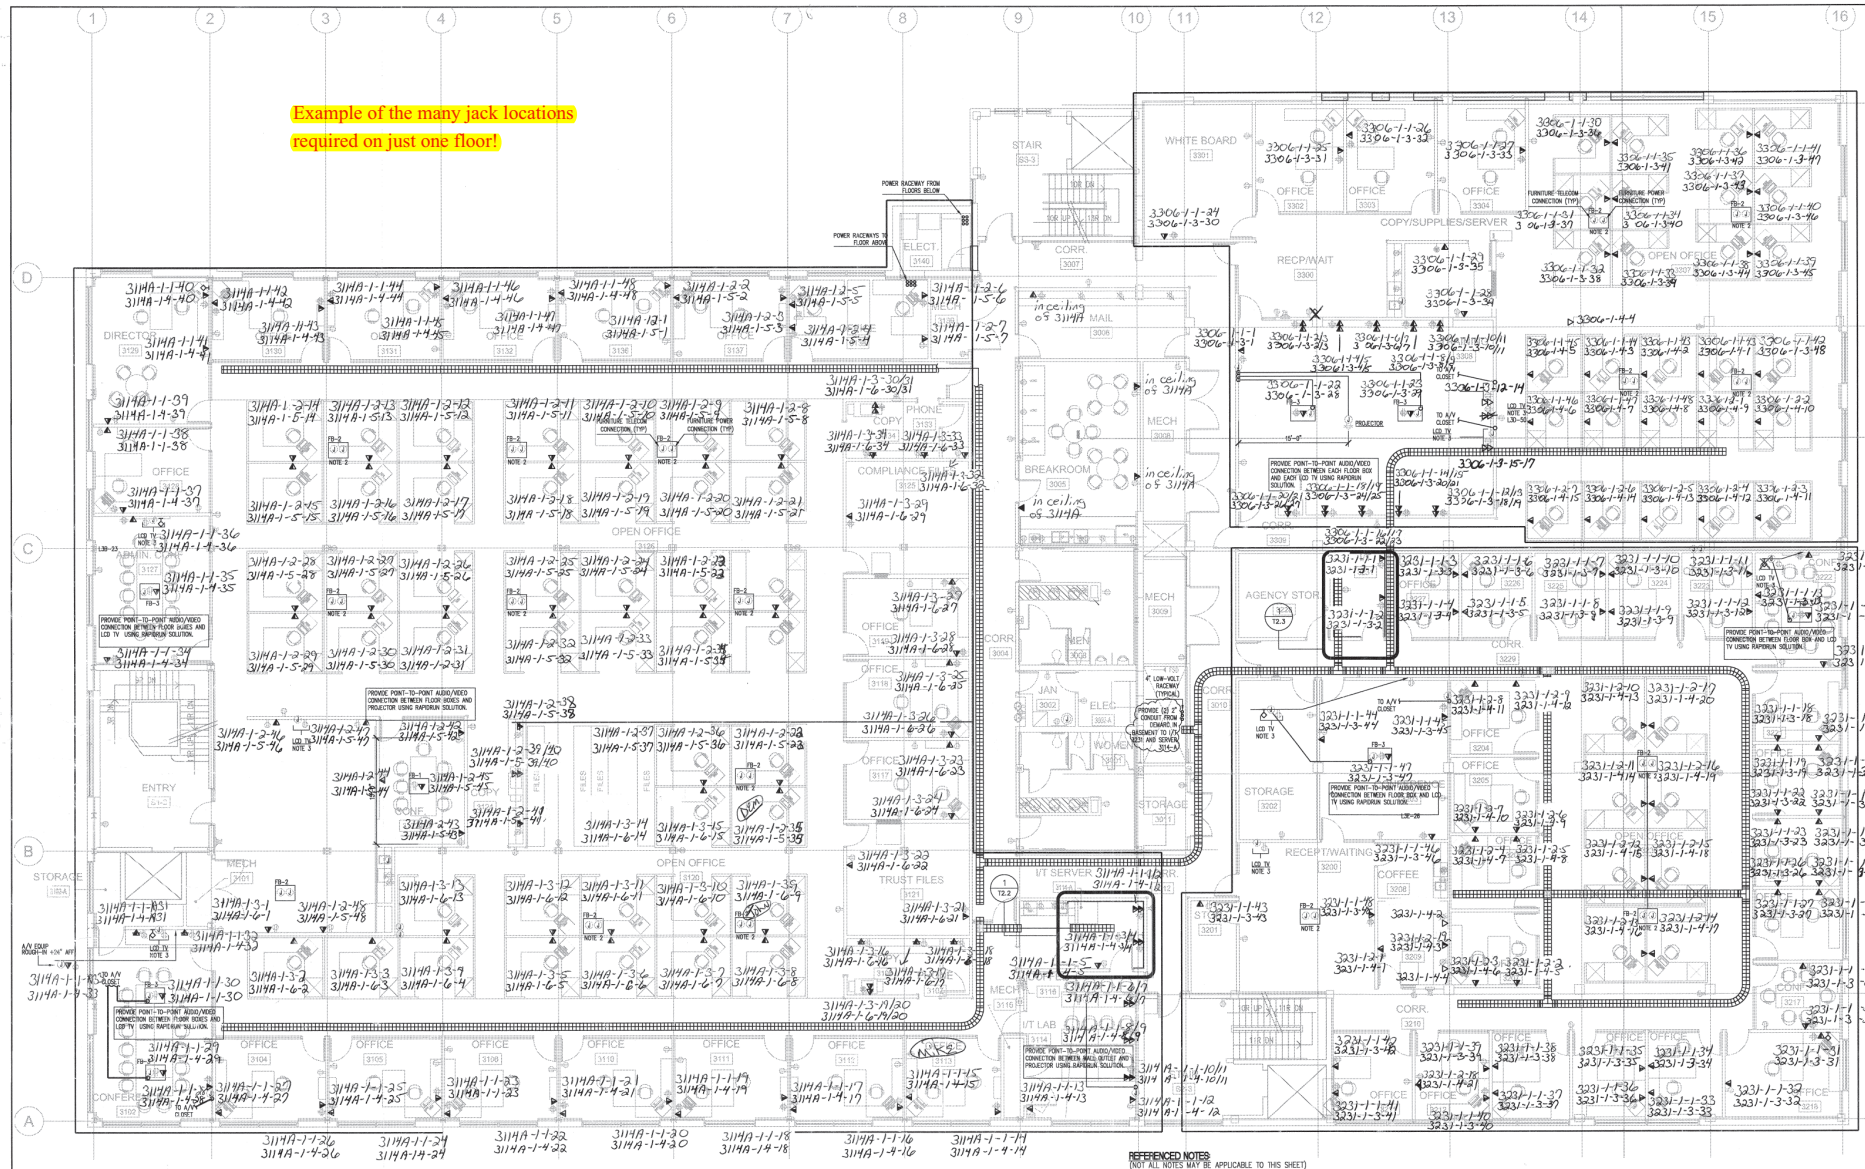

GENERAL NOTES:

A. INSTALL DEVICES SUCH THAT NO TWO DEVICES ON OPPOSITE SIDES OF SAME WALL ARE WITHIN 8" OF EACH OTHER.

B. JUNCTION BOXES IN CONFERENCE ROOMS SHALL BE CONNECTED VIA 1-1/2" CONDUIT. JUNCTION BOX SHOWN IN MIDDLE OF ROOM SHALL MOUNTED AT THE CEILING FOR A PROJECTOR. JUNCTION BOX AT WALL SHALL BE MOUNTED AT RECEPTACLE HEIGHT.

C. COORDINATE ALL FURNITURE SYSTEM CONNECTIONS WITH MANUFACTURER OF FURNITURE SYSTEM. PROVIDE COMPONENTS TO MAKE A COMPLETE SYSTEM.

D. GENERAL BUILDING CONTRACTOR FOR THIS PROJECT SHALL PROVIDE ROUGH-IN AT LOCATIONS SHOWN. SEE DATA, PHONE, POWER DETAIL FOR FURTHER INFORMATION.

GENERAL NOTES (CONTINUED):

E. FLOOR BOX 1 (FB-1) SHALL BE WIREMOLD #RC7 WITH DEVICES AS SHOWN. PROVIDE A COMPLETE SOLUTION WITH LOCKING LID. COORDINATE EXACT MOUNTING LOCATION WITH OWNER PRIOR TO ROUGH-IN. SEE DETAIL FOR FURTHER INFORMATION.

F. FLOOR BOX 2 (FB-2) SHALL BE WIREMOLD #RCSAFFTC FOR CONNECTION TO FURNITURE. PROVIDE A COMPLETE SOLUTION. COORDINATE EXACT MOUNTING LOCATION WITH OWNER PRIOR TO ROUGH-IN. SEE DETAIL FOR FURTHER INFORMATION.

A / T1.3 THIRD FLOOR TELECOMMUNICATIONS PLAN
1/8" = 1'-0"

REFERENCED NOTES:
(NOT ALL NOTES MAY BE APPLICABLE TO THIS SHEET)

1. ROUTE RACEWAY NEATLY DOWN EXISTING I-BEAM. HOLD POWER TO ONE SIDE AND TELECOM TO THE OTHER SIDE. PROVIDE NEAT CONNECTION TO FURNITURE.
2. ROUTE RACEWAY FOR POWER AND TELECOM VIA FLOOR POKE-THRU FURNITURE CONNECTION. PROVIDE NEAT CONNECTION TO FURNITURE. COORDINATE EXACT LOCATIONS OF ALL WITH OWNER.
3. VERIFY EXACT MOUNTING LOCATION WITH ARCHITECT PRIOR TO ROUGH-IN. LCD TV'S: VERIFY LOW-VOLTAGE CABLING TERMINATION LOCATION WITH OWNER (ENTRANCES TO SERVER ROOM #1156-A).
4. CONFERENCE ROOM DEVICE STATION. SEE DETAILS FOR ROUGH-IN REQUIREMENTS.
5. ROUTE RACEWAY FOR POWER AND TELECOM RECESSED IN NEW WALL. COORDINATE LOCATIONS WITH GENERAL CONTRACTOR.
6. (2) 3" CONDUITS FOR SITE PHONE ENTRANCE. INSTALLED UNDER GENERAL BUILDING CONTRACTOR.

Blue - phone - white cables
Black - data - blue cables

STATE OF ARKANSAS
REGISTERED PROFESSIONAL ENGINEER
No. 13534
HARRY L. DOYLE

TELECOMMUNICATIONS

214 East 4th St.
Waterloo, IA 50703
319-235-0650 p
319-235-0644 f

1717 Ingersoll Ave.
Des Moines, IA 50309
515-251-7280 p
515-251-7349 f
www.gdeng.com

GILMOR DOYLE & ASSOC. P.C.
MECHANICAL & ELECTRICAL CONSULTING ENGINEERS
HVAC • PLUMBING • ELECTRICAL • TELECOMMUNICATIONS

2009 TELECOMMUNICATIONS IMPROVEMENTS
FOR ARKANSAS BUILDING AUTHORITY
900 W. CAPITOL
LITTLE ROCK, ARKANSAS

ABA#:	3500910
Approved:	
Date:	6/29/2009
Revised:	
Sheet Number:	T1.3